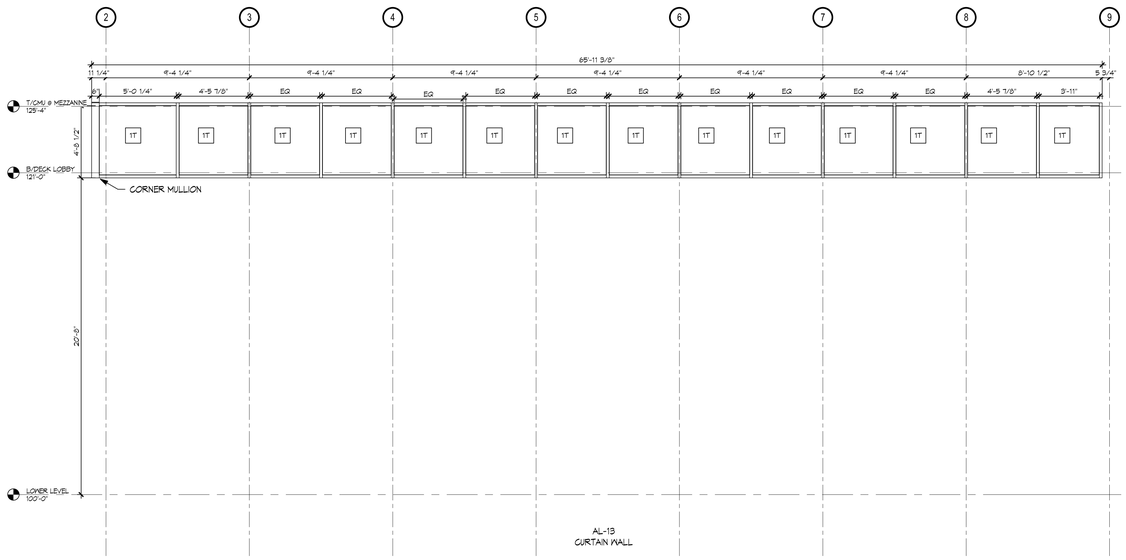

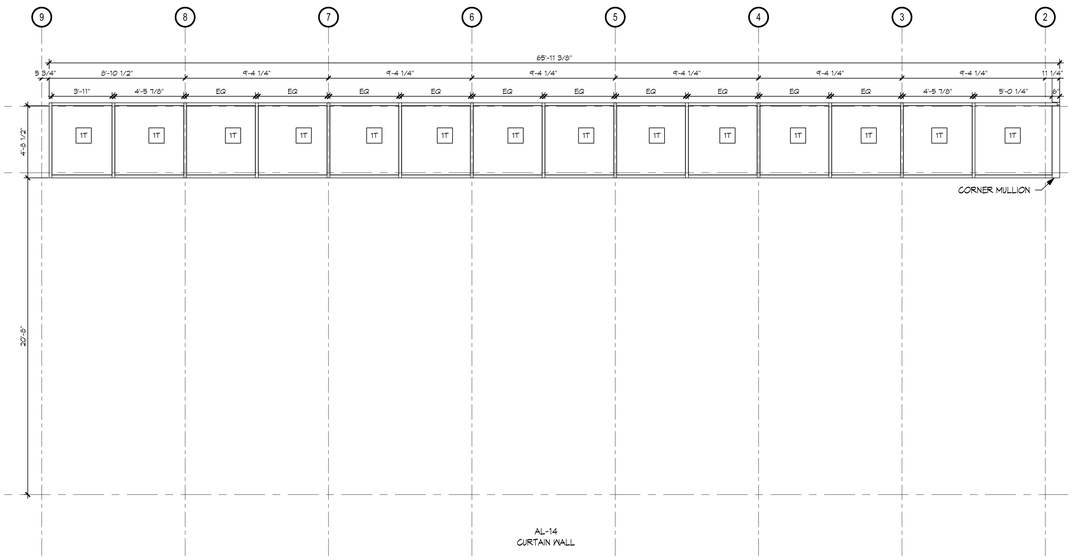

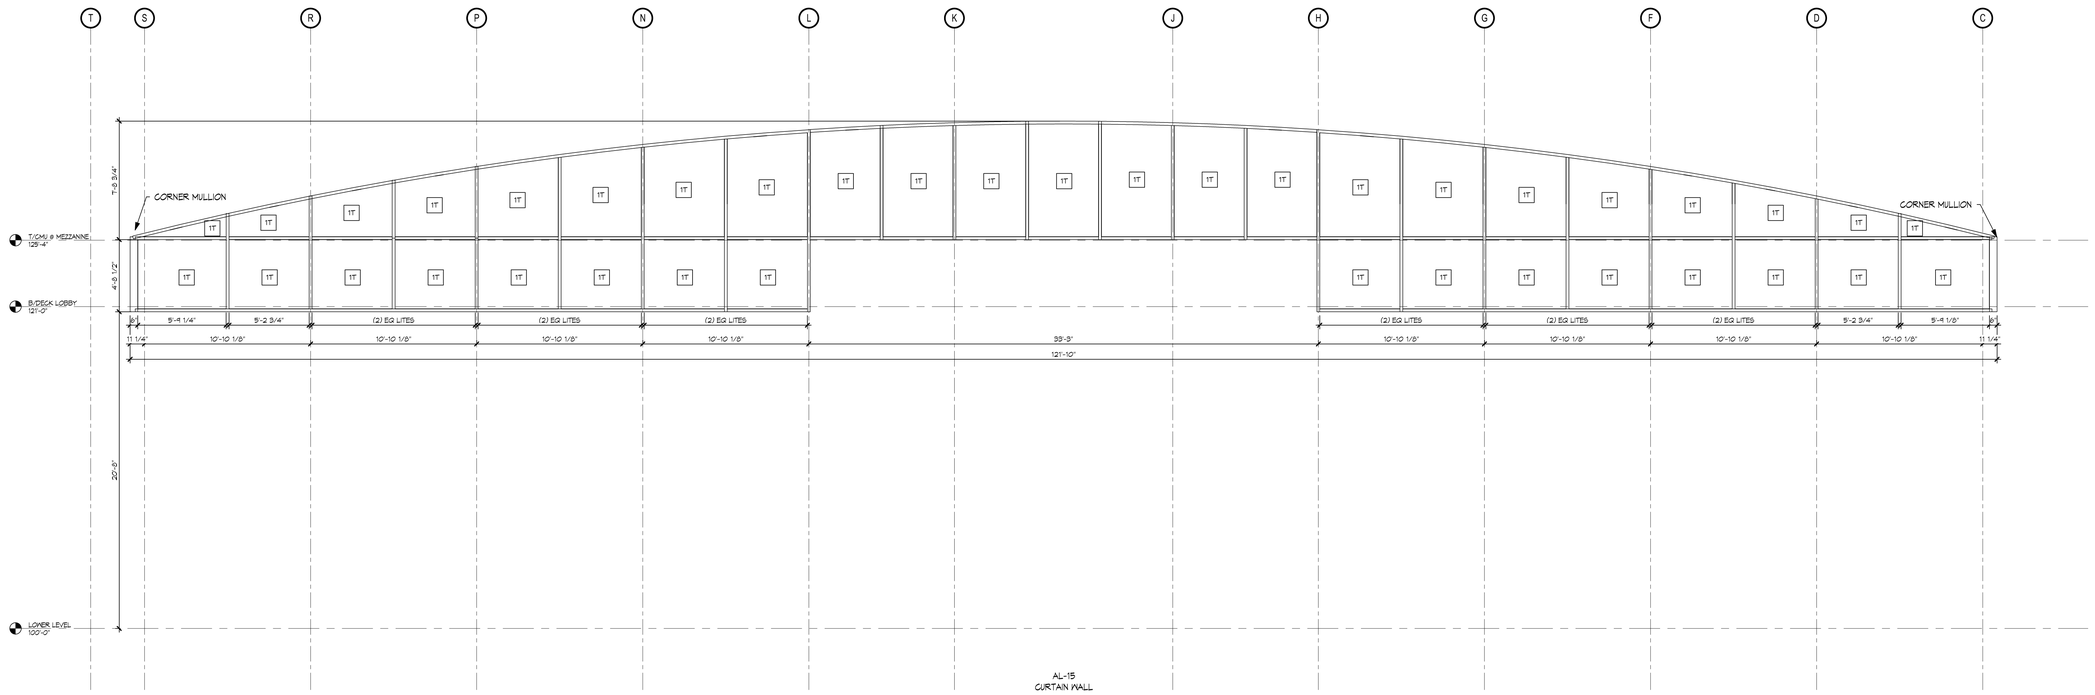

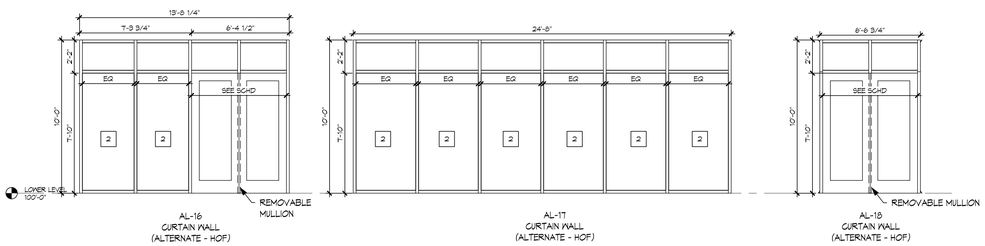

C:\Users\pbilo\Documents_Projects\2983.00 SPF 2012_table.rvt
1/6/2012 3:56:36 PM

Hastings+Chivetta
ARCHITECTURE • PLANNING • ENGINEERING
A Division of Hastings & Chivetta, Inc. 14141 Gravois Avenue, St. Louis, Missouri 63127 (314) 843-5717 (314) 843-5751 www.hastingschivetta.com

CIVIL: BACON, FARMER, WORKMAN ENGINEERING & TESTING, INC., 1215 DUGUID DRIVE, MURRAY, KENTUCKY 42071
STRUCTURAL: BACON, FARMER, WORKMAN ENGINEERING & TESTING, INC., 403 N. COURT ST., MARION, ILLINOIS 62959
M/E: MARCUM ENGINEERING, LLC, 500 SOUTH 17TH STREET, PADUCAH, KENTUCKY, 42002

©Copyright 2012 Hastings+Chivetta Architects, Inc. Any reproduction or unauthorized use of this document or any part of it for discovery or any part of the document without the express written consent of Hastings+Chivetta Architects, Inc. is prohibited.

JAMES ROBERT GRAVES REGISTERED ARCHITECT NO. 5264 COMMONWEALTH OF KENTUCKY ARCHITECT

MURRAY STATE UNIVERSITY
FACILITIES DESIGN AND CONSTRUCTION
DEPARTMENT FOR FACILITIES MANAGEMENT
615 GILBERT GRAVES BOOTH, MURRAY, KY 42071-3354
PROJECT MANUAL ISSUED FOR BIDDING AND CONSTRUCTION
DATE 01/06/12

SPORTS PRACTICE FACILITY
MURRAY STATE UNIVERSITY
MURRAY, KENTUCKY
BID SET - 2012-01-04

MURRAY STATE UNIVERSITY

REVISIONS

Date -	2012-01-04
H+C Project No -	2983.00
FDC Project No -	10-007
BFW Project No -	11194
Marcum Project No -	11557

Sheet Name -
FRAME TYPES

A1.03