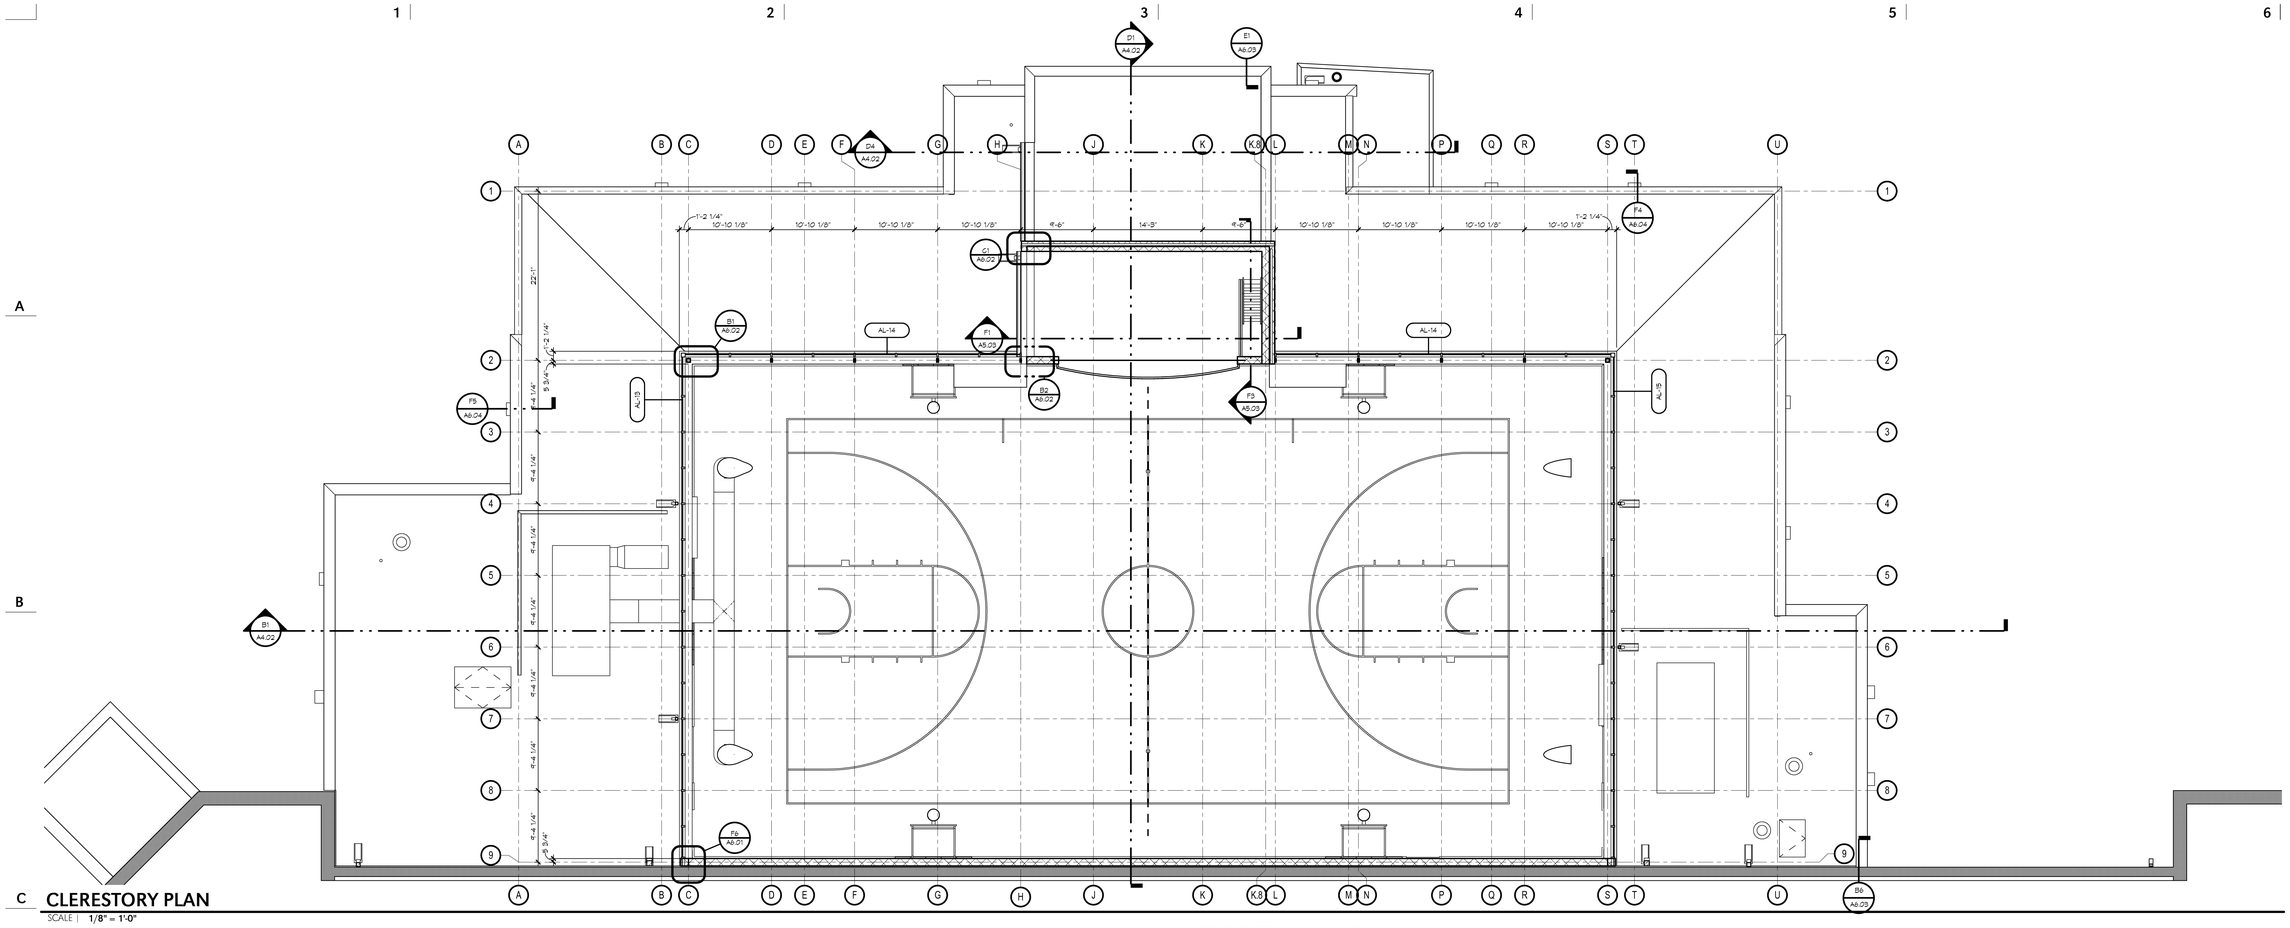

CLERESTORY PLAN

SCALE | 1/8" = 1'-0"

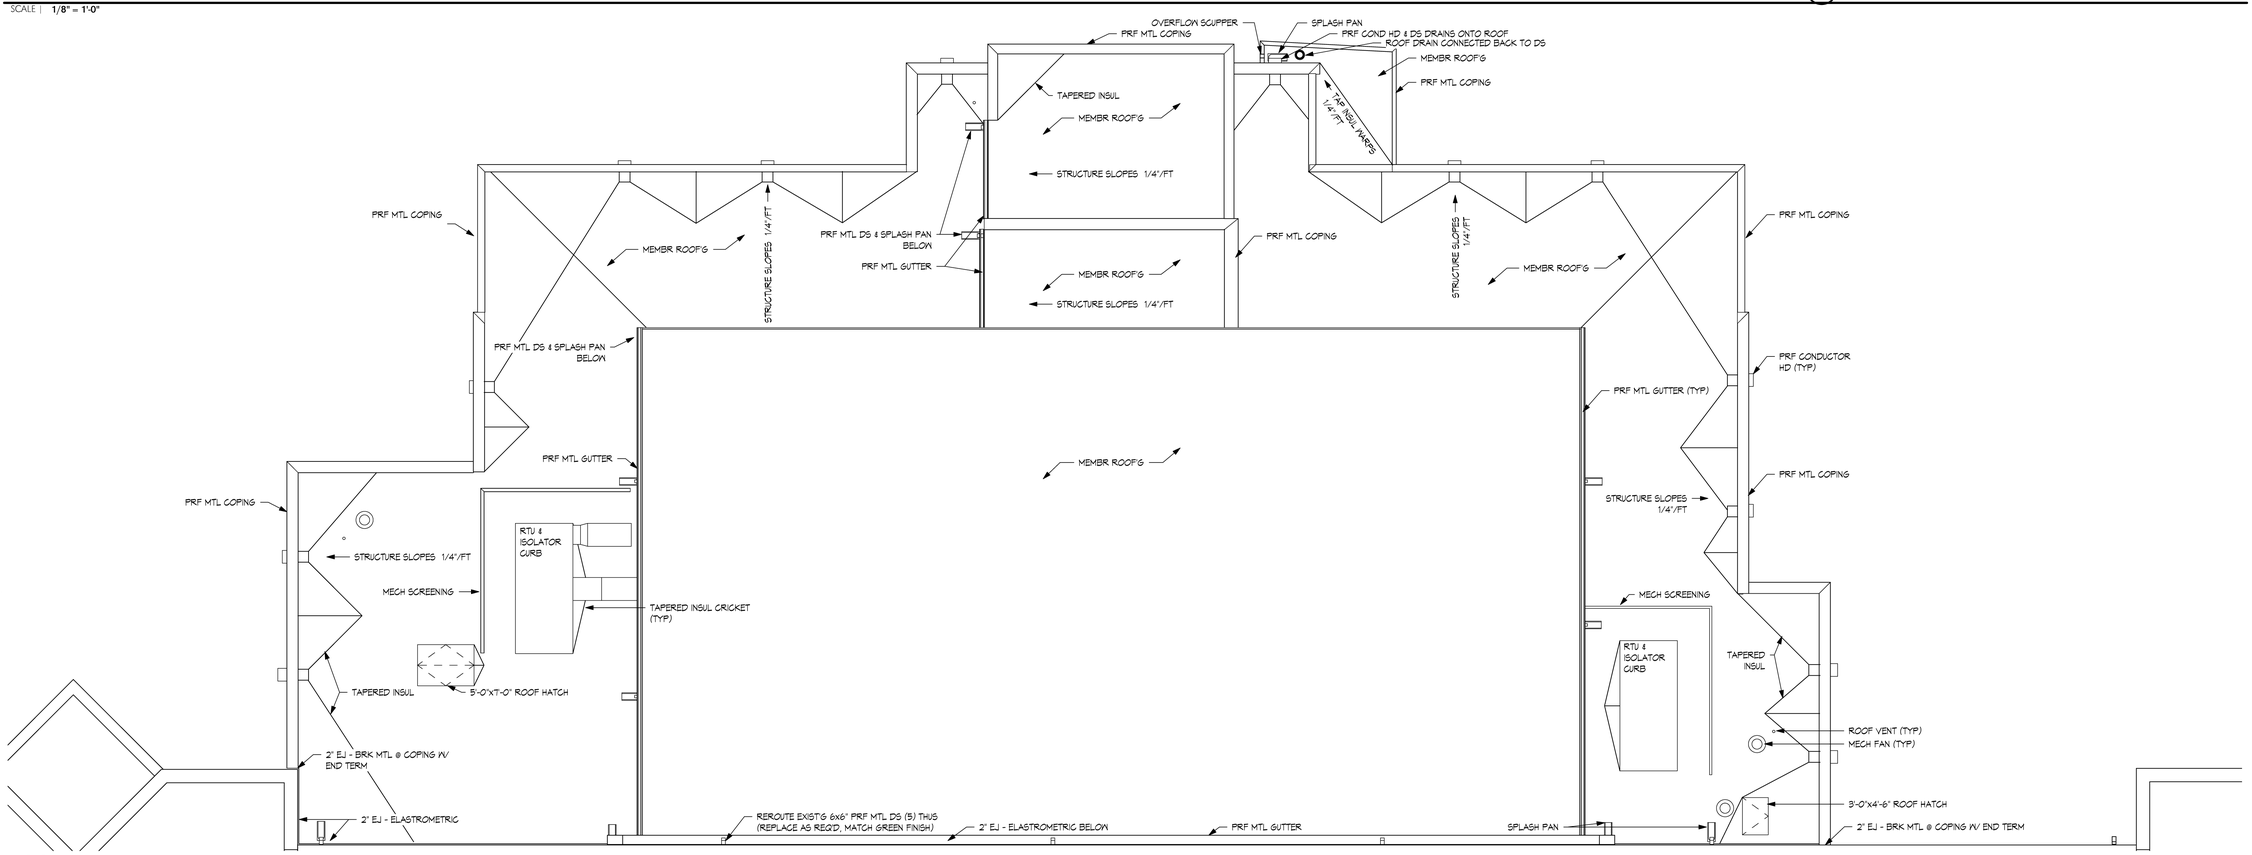

ROOF PLAN

SCALE | 1/8" = 1'-0"

C:\Users\phillip\Documents_Projects\2983.00 SPF\2012_table.rvt
1/6/2012 3:56:46 PM

JAMES ROBERT CHIVETTA REGISTERED ARCHITECT NO. 5264 COMMONWEALTH OF KENTUCKY ARCHITECT

Hastings+Chivetta
ARCHITECTURE • PLANNING • ENGINEERING
Fifth Third Bank Tower | 500 South 17th Street | Paducah, KY 42003 | 270.443.5751 | 270.443.5753 | www.hastingschivetta.com

CIVIL: BACON, FARMER, WORKMAN ENGINEERING & TESTING, INC., 1215 DUGUID DRIVE, MURRAY, KENTUCKY 42071
STRUCTURAL: BACON, FARMER, WORKMAN ENGINEERING & TESTING, INC., 403 N. COURT ST., MARION, ILLINOIS 62959
M/E: MARCUM ENGINEERING, LLC, 500 SOUTH 17TH STREET, PADUCAH, KENTUCKY 42002

©Copyright 2012 Hastings+Chivetta Architects, Inc. Any reproduction or unauthorized use of this document or any part of this document without the express written consent of Hastings+Chivetta Architects, Inc. is prohibited.

MURRAY STATE UNIVERSITY
FACILITIES DESIGN AND CONSTRUCTION
DEPARTMENT FOR FACILITIES MANAGEMENT
615 GILBERT GRAVES DRIVE, MURRAY, KY 42071-3354

NOT FOR BIDDING, PERMIT, OR CONSTRUCTION
DATE 01/06/12

SPORTS PRACTICE FACILITY

MURRAY STATE UNIVERSITY
MURRAY, KENTUCKY
BID SET - 2012-01-04

MURRAY STATE UNIVERSITY

REVISIONS

Date -	2012-01-04
H+C Project No -	2983.00
FDC Project No -	10-007
BFW Project No -	11194
Marcum Project No -	11557

Sheet Name -
CLERESTORY & ROOF PLAN

A2.03